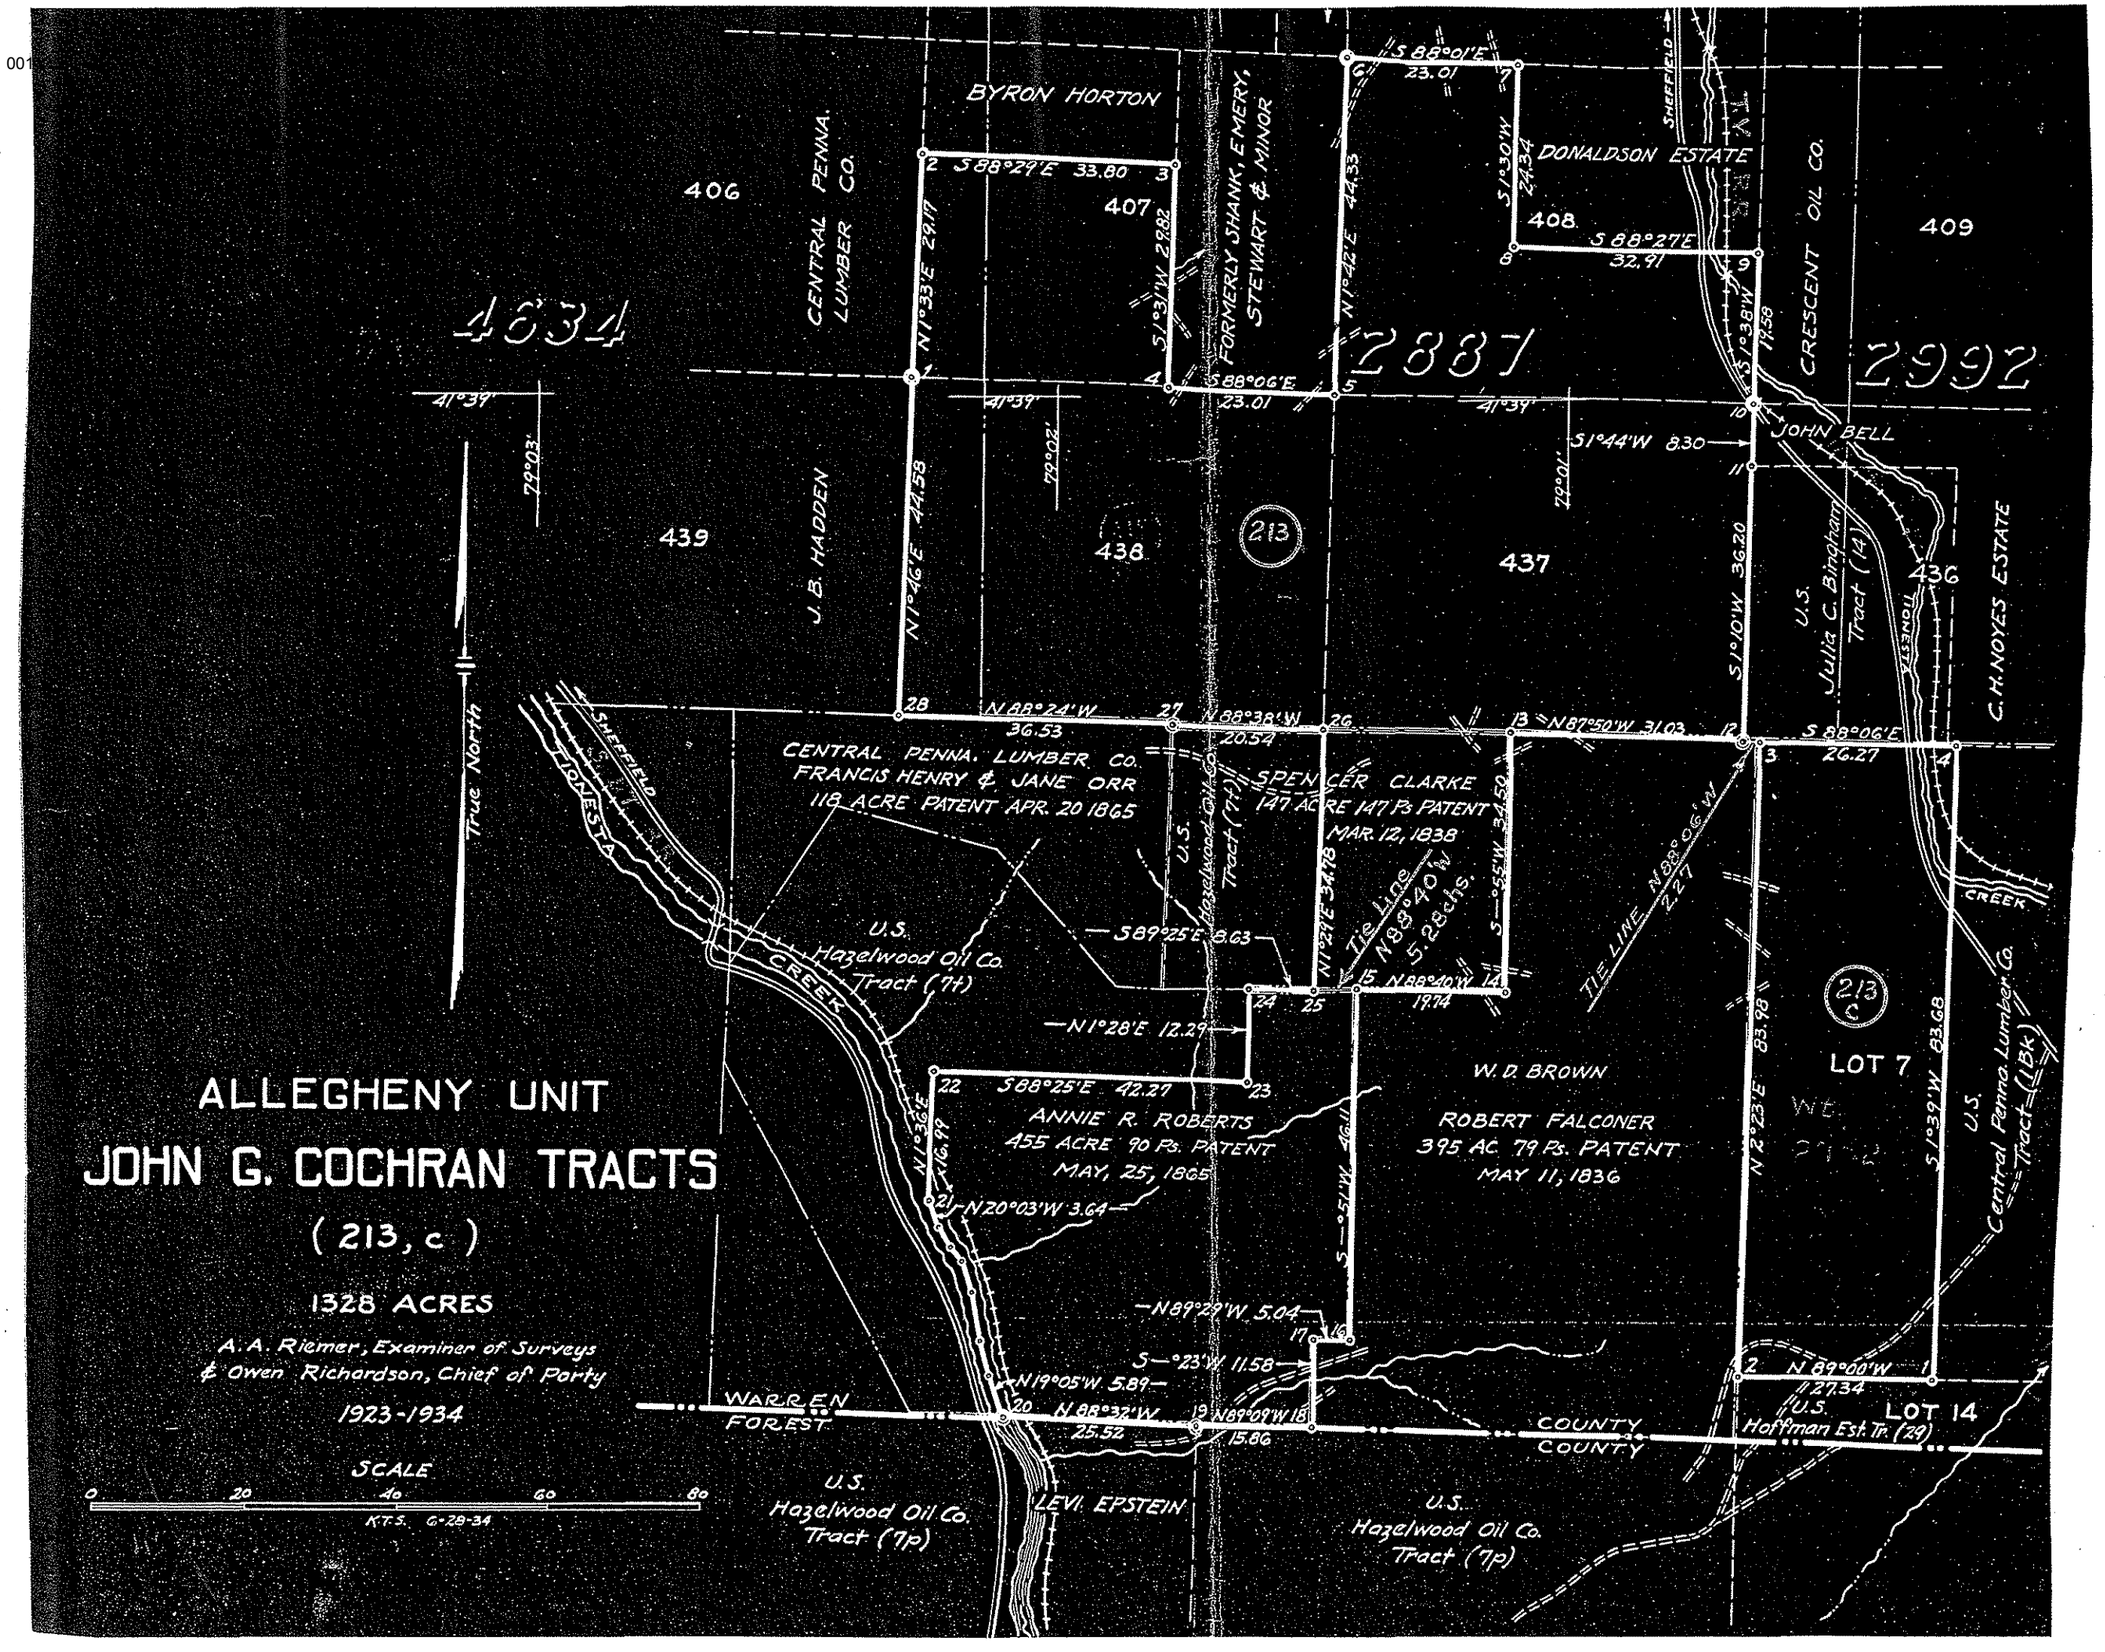
ALLEGHENY UNIT
JOHN G. COCHRAN TRACTS
(213, c)
1328 ACRES
A. A. Riemer, Examiner of Surveys
& Owen Richardson, Chief of Party
1923-1934
SCALE
0 20 40 60 80
K.T.S. 6-28-34
BYRON HORTON
CENTRAL PENNA. LUMBER CO.
FORMERLY SHANK, EMERY, STEWART & MINOR
DONALDSON ESTATE
CRESCENT OIL CO.
JOHN BELL
J. B. HADDEN
C. H. NOYES ESTATE
U.S. Julia C. Bingham Tract (14)
CENTRAL PENNA. LUMBER CO.
FRANCIS HENRY & JANE ORR
118 ACRE PATENT APR. 20 1865
SPENCER CLARKE
147 ACRE 147 Ps PATENT
MAR. 12, 1838
U.S. Hazelwood Oil Co. Tract (7t)
U.S. Hazelwood Oil Co. Tract (7p)
ANNIE R. ROBERTS
455 ACRE 90 Ps. PATENT
MAY, 25, 1865
W. D. BROWN
ROBERT FALCONER
395 AC. 79 Ps. PATENT
MAY 11, 1836
LOT 7
LOT 14
U.S. Central Penna. Lumber Co. Tract (1Bk)
U.S. Hoffman Est. Tr. (29)
LEVI EPSTEIN
WARREN COUNTY
FOREST COUNTY
TIONESTA CREEK
SHEFFIELD
True North
4634
2887
2992
406
407
408
409
439
438
437
436
213
213 c